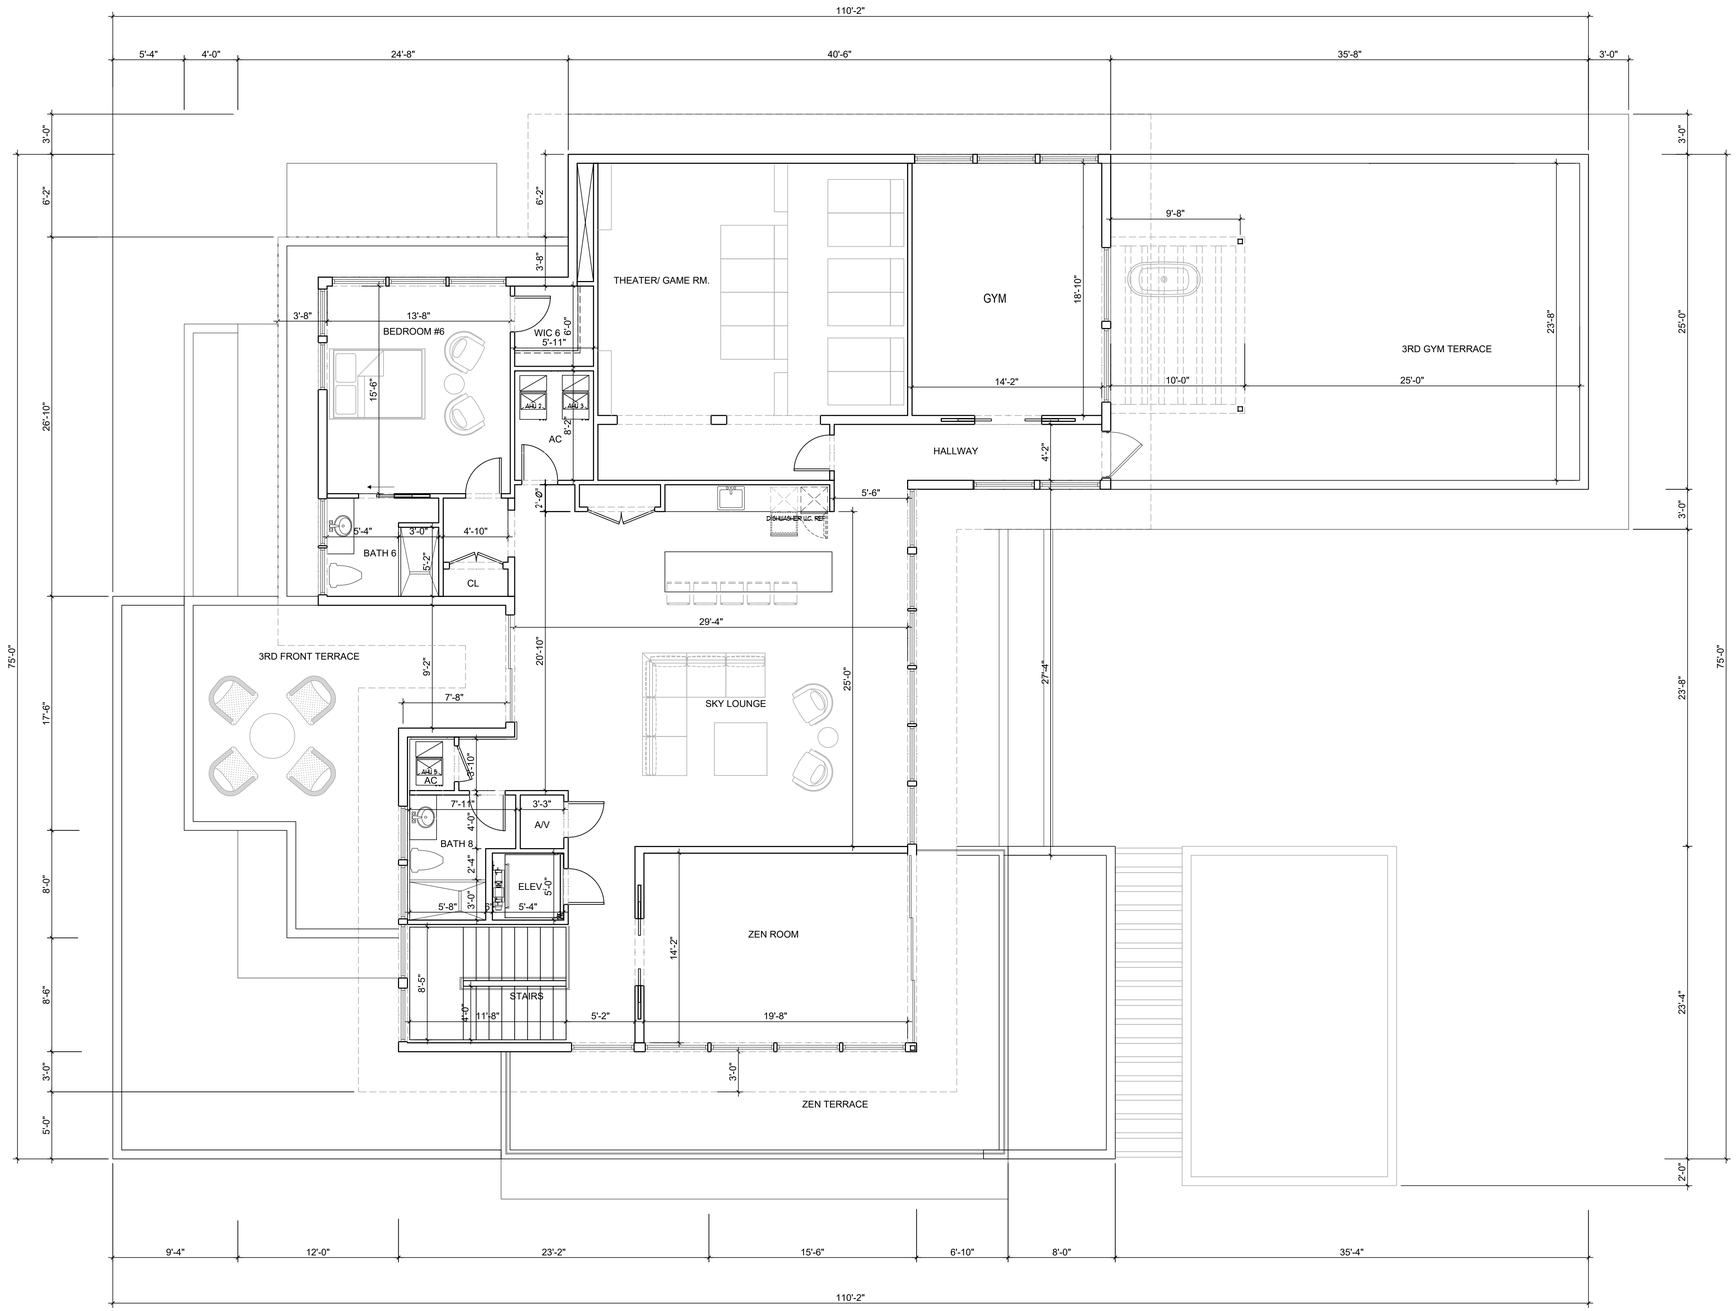

3RD. DIMENSION PLAN

SCALE 3/16" = 1'-0"

NORTH

PERMIT SET 09-07-26

DESIGN:

PYSARQ
DESIGN STUDIO

PYSARQ INC
85 NE 110TH ST, MIAMI SHORES, FL 33161
INFO@PYSARQ.COM / PHONE: (786)4599370

CUSTOM RESIDENCE

1300 COCOANUT RD.
BOCA RATON, FL 33432

TSS Total Structural Solutions

TOTAL STRUCTURAL SOLUTIONS GROUP, LLC.
ADDRESS: 1 NE 44TH ST,
POMPANO BEACH, FL. 33064.
PHONE: (813) 389-8567
EMAIL: PROJECTS@STRUCTURESTSS.COM
FL REGISTRATION # 33974

JORGE DE LA ROSA
FL P.E. #89128

clay cube INC.

CLAY CUBE INC.
751 PARK OF COMMERCE DRIVE
SUITE #128 BOCA RATON FL, 33487
Tel. (561) 271-5441
EMAIL: CLAYCUBE@LIVE.COM

DRAWN	JL
DATE	06/26/26
SCALE	3/16" = 1'-0"

SHEET

A213