


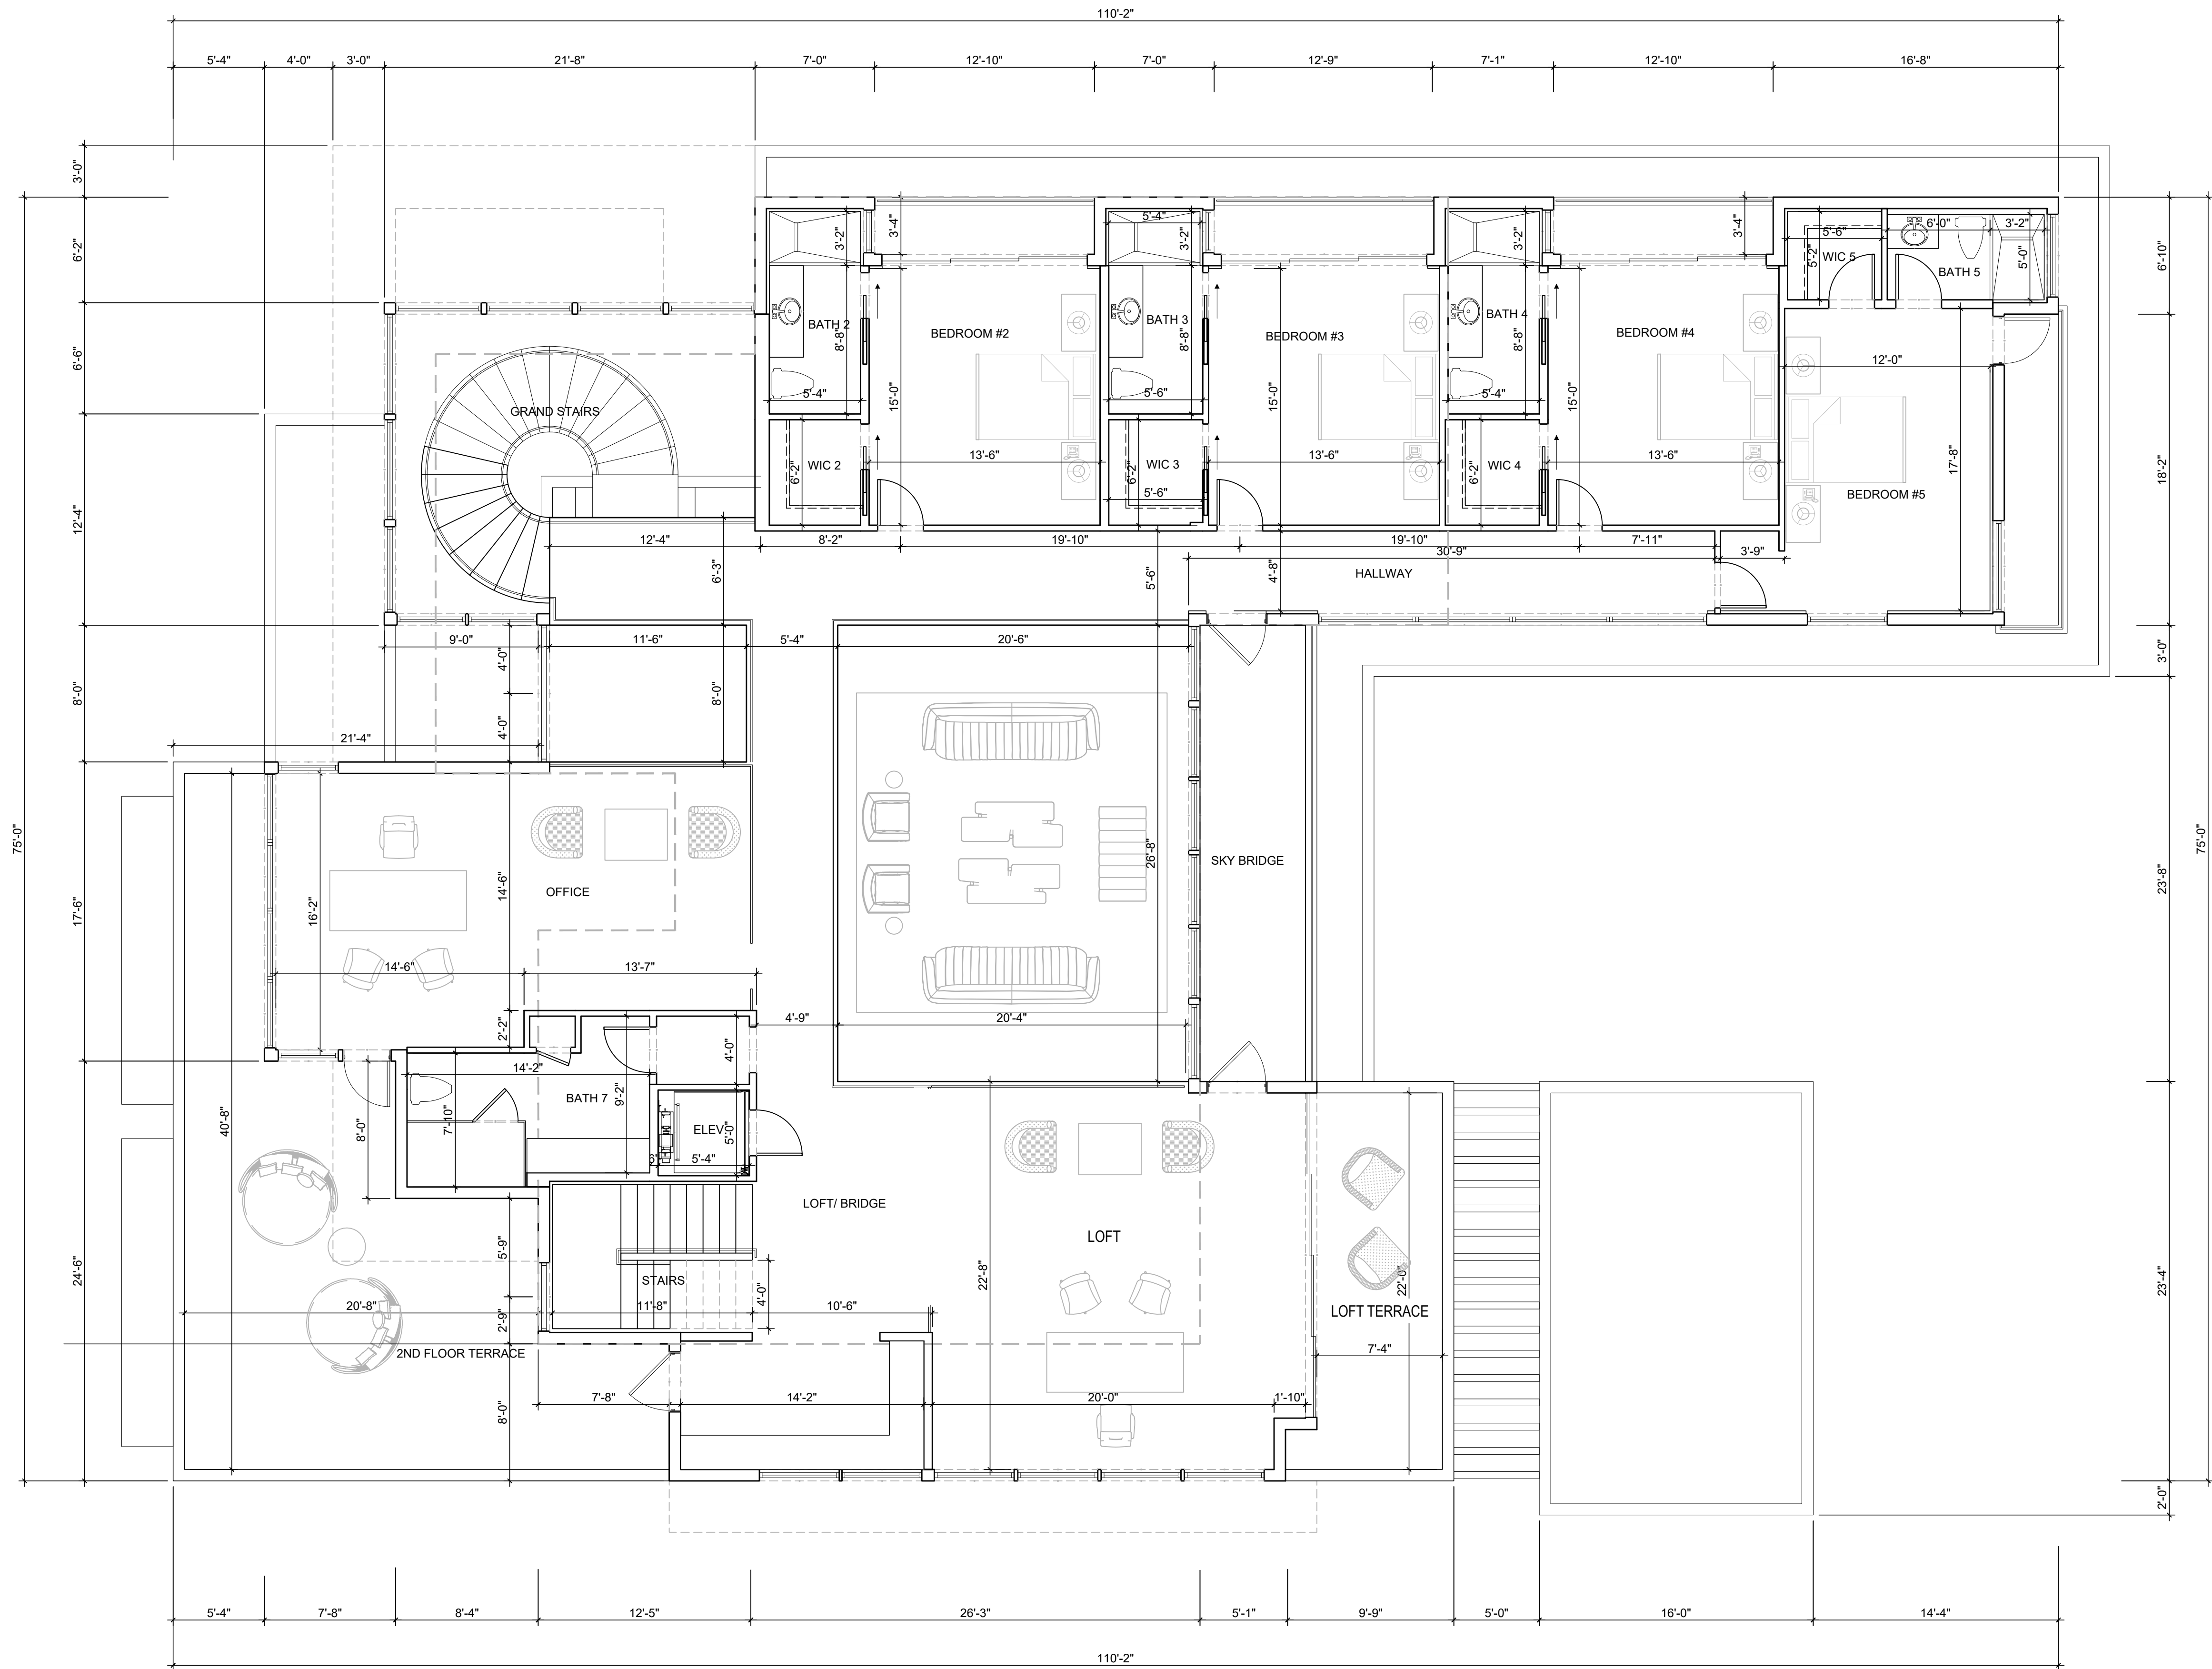

2ND. DIMENSION PLAN
SCALE 3/16" = 1'-0"



PERMIT SET 09-07-26

DESIGN:

PYSARO
DESIGN STUDIO

PYSARO INC.
85 NE 130TH ST, MIAMI SHORES, FL 33131
TEL: (305) 555-1111 / FAX: (305) 555-1112

CUSTOM RESIDENCE
1300 COCOANUT RD.
BOCA RATON, FL 33432

TSS
Total
Structural
Solutions

TOTAL STRUCTURAL SOLUTIONS GROUP, LLC.
ADDRESS: 1 NE 44TH ST.
POMPANNO BEACH, FL 33064
PHONE: (813) 388-8567
EMAIL: PROJECTS@TSSSTRUCTURESS.COM
FL REGISTRATION # 33874

JORGE DE LA ROSA
FL P.E. #89128

clay cube inc.

CLAY CUBE INC.
751 PARK OF COMMERCE DRIVE
SUITE #128 BOCA RATON FL, 33487
Tel. (561) 271-5441
EMAIL: CLAYCUBE@LIVE.COM

DRAWN JL
DATE 06/26/26
SCALE 3/16" = 1'-0"

SHEET

A212